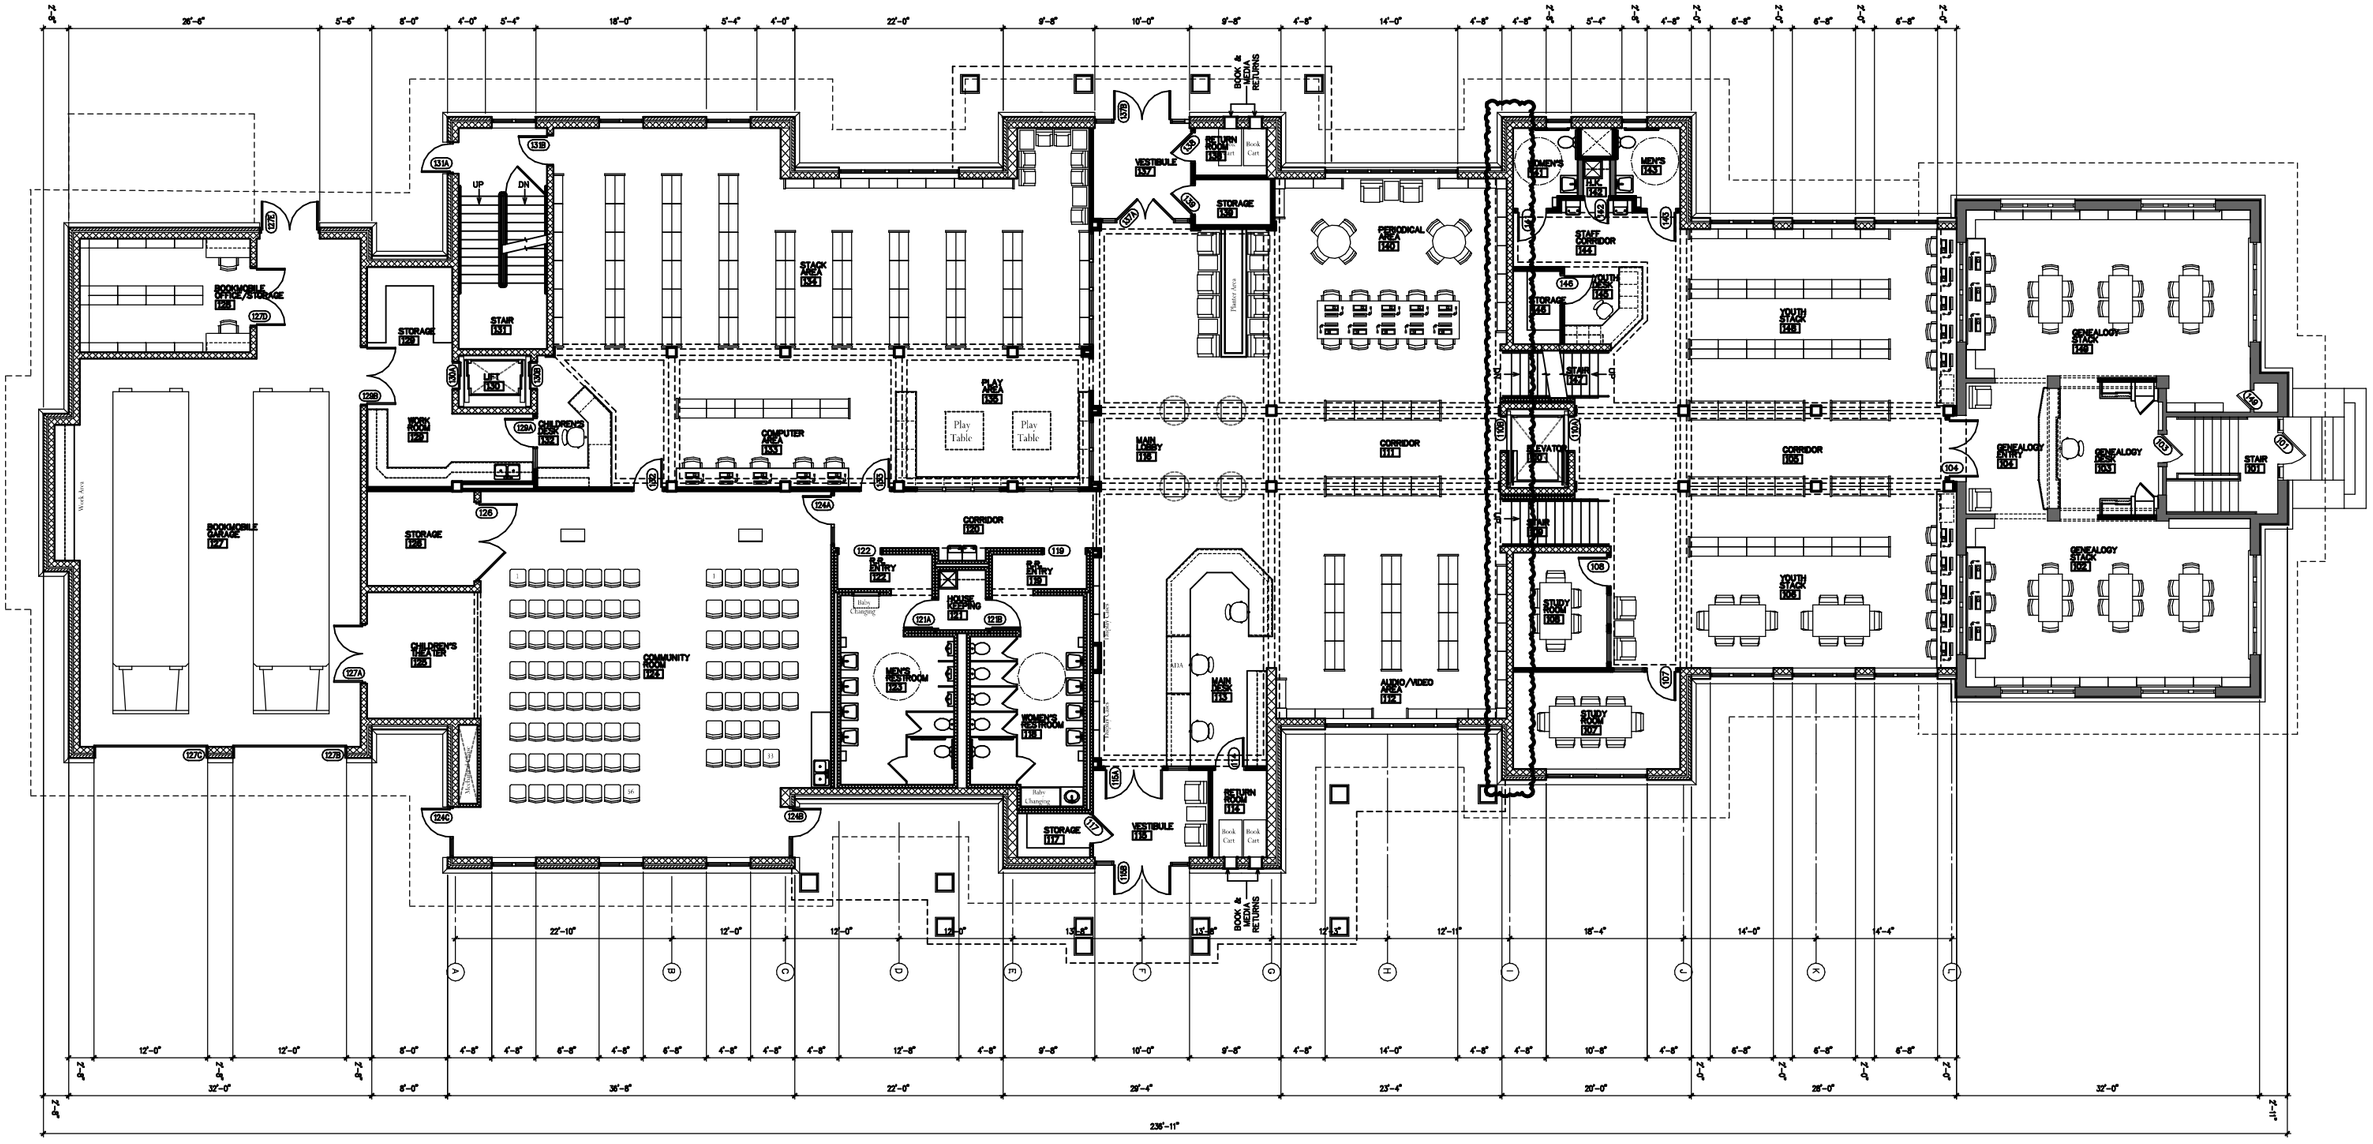

PLAN NORTH

FIRST FLOOR ARCHITECTURAL PLAN

SCALE: 1/16" = 1'-0" 14,807 SF

Design Development: October 20, 2009